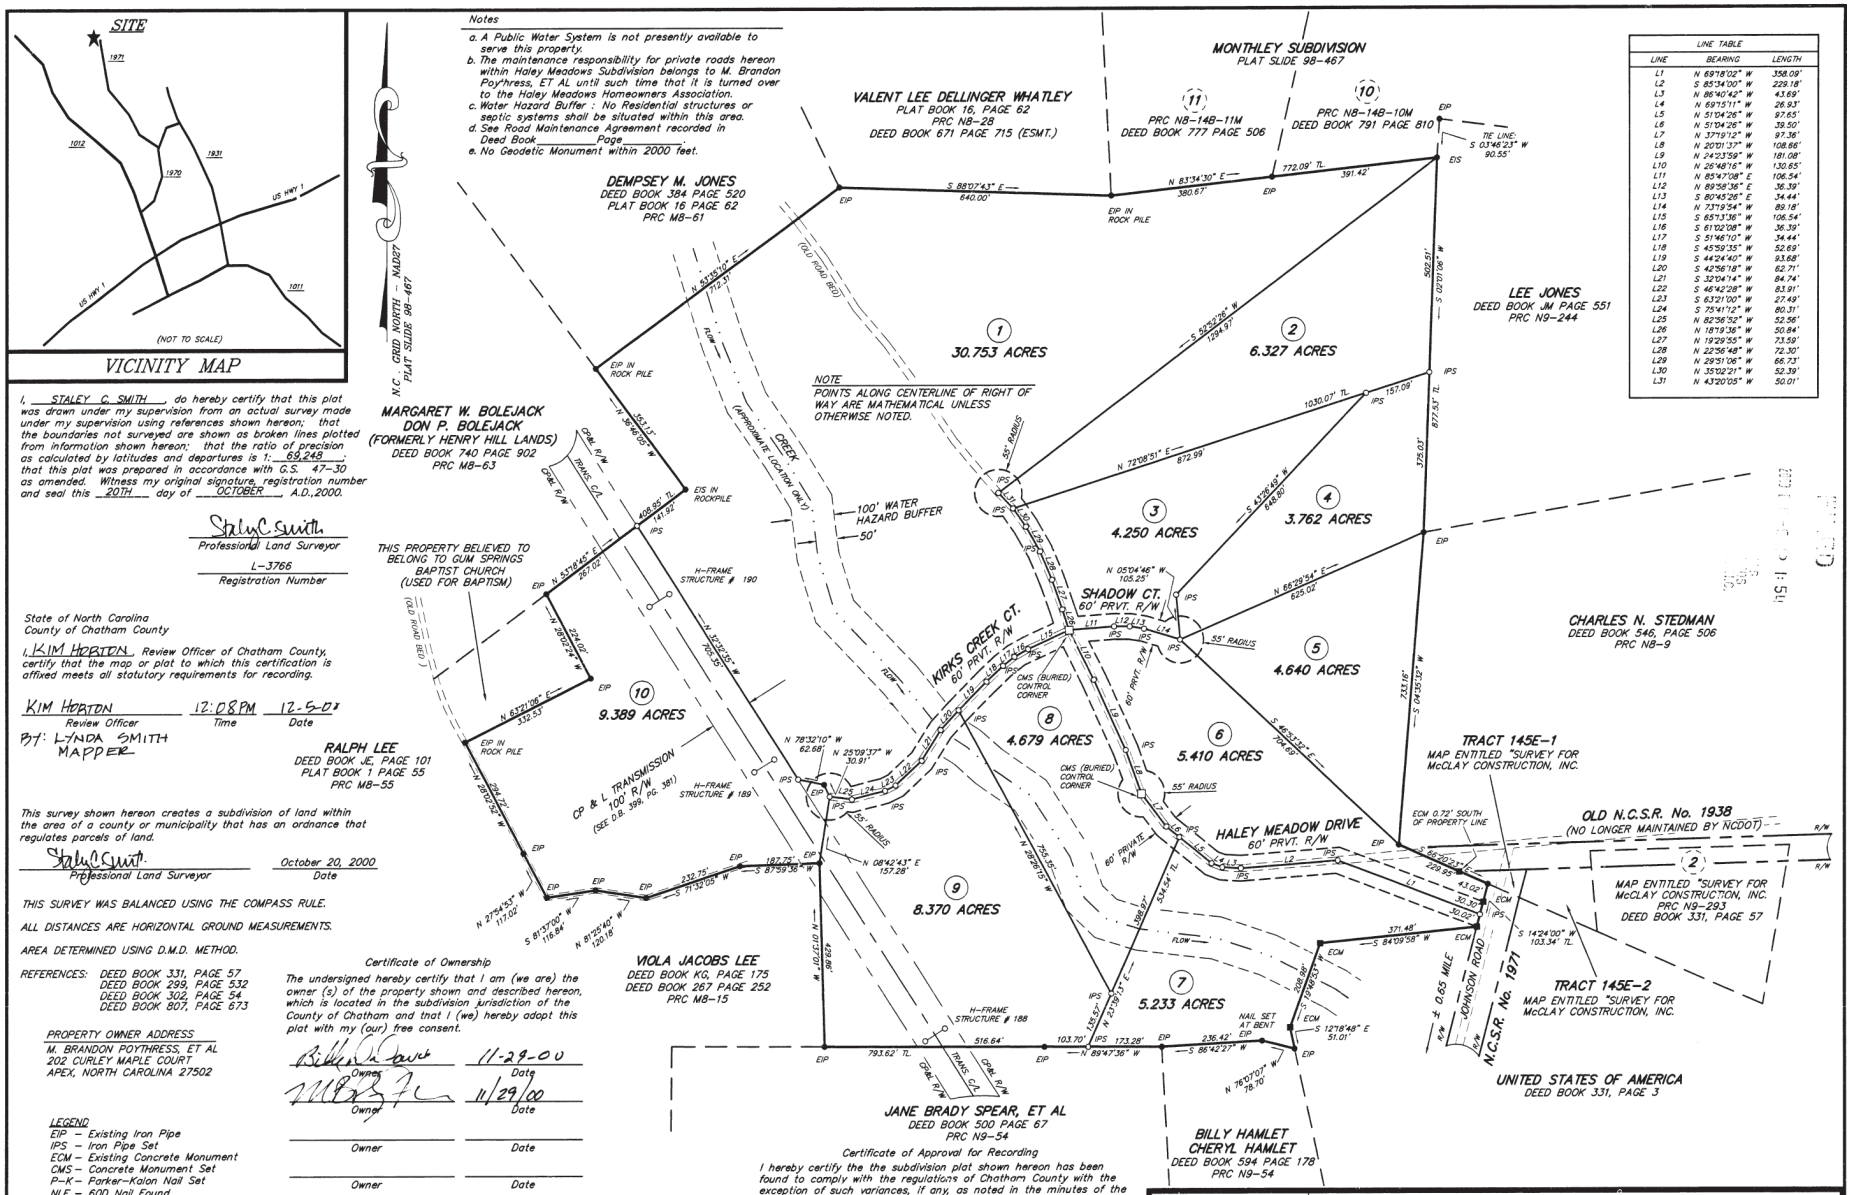

LINE TABLE		
LINE	BEARING	LENGTH
L1	N 69°18'02" W	358.09'
L2	S 85°34'00" W	229.18'
L3	N 86°40'42" W	43.69'
L4	N 69°51'11" W	26.93'
L5	N 51°04'26" W	97.65'
L6	N 51°34'26" W	39.50'
L7	N 37°19'12" W	97.36'
L8	N 20°01'37" W	108.66'
L9	N 24°23'59" W	181.08'
L10	N 26°48'16" W	130.65'
L11	N 85°47'08" E	106.54'
L12	N 89°58'36" E	36.39'
L13	S 80°45'26" E	34.44'
L14	N 73°19'54" W	89.18'
L15	S 65°13'36" W	106.54'
L16	S 61°02'08" W	36.39'
L17	S 51°46'10" W	34.44'
L18	S 45°39'35" W	52.69'
L19	S 44°24'40" W	93.68'
L20	S 42°56'18" W	62.71'
L21	S 32°04'14" W	84.74'
L22	S 46°42'28" W	83.91'
L23	S 63°21'00" W	27.49'
L24	S 75°41'12" W	80.31'
L25	N 82°36'52" W	52.56'
L26	N 18°19'36" W	50.84'
L27	N 19°29'55" W	73.59'
L28	N 22°56'48" W	72.30'
L29	N 29°51'06" W	66.73'
L30	N 35°02'21" W	52.39'
L31	N 43°20'05" W	50.01'

I, STALEY C. SMITH, do hereby certify that this plat was drawn under my supervision from an actual survey made under my supervision using references shown hereon; that the boundaries not surveyed are shown as broken lines plotted from information shown hereon; that the ratio of precision as calculated by latitudes and departures is 1: 69,248; that this plat was prepared in accordance with G.S. 47-30 as amended. Witness my original signature, registration number and seal this 20TH day of OCTOBER, A.D.,2000.

Staley C. Smith
Professional Land Surveyor

L-3766
Registration Number

State of North Carolina
County of Chatham County

I, KIM HORTON, Review Officer of Chatham County, certify that the map or plat to which this certification is affixed meets all statutory requirements for recording.

KIM HORTON — Review Officer
12:08 PM — Time
12-5-00 — Date
BY: LYNDA SMITH
MAPPER

This survey shown hereon creates a subdivision of land within the area of a county or municipality that has an ordnance that regulates parcels of land.

Staley C. Smith — Professional Surveyor
October 20, 2000 — Date

THIS SURVEY WAS BALANCED USING THE COMPASS RULE.

ALL DISTANCES ARE HORIZONTAL GROUND MEASUREMENTS.

AREA DETERMINED USING D.M.D. METHOD.

REFERENCES: DEED BOOK 331, PAGE 57
DEED BOOK 299, PAGE 532
DEED BOOK 302, PAGE 54
DEED BOOK 807, PAGE 673

PROPERTY OWNER ADDRESS
M. BRANDON POYTHRESS, ET AL
202 CURLEY MAPLE COURT
APEX, NORTH CAROLINA 27502

Certificate of Ownership

The undersigned hereby certify that I am (we are) the owner (s) of the property shown and described hereon, which is located in the subdivision jurisdiction of the County of Chatham and that I (we) hereby adopt this plat with my (our) free consent.

Owner — Date 11-29-00
Owner — Date 11/29/00
Owner — Date
Owner — Date

LEGEND
EIP – Existing Iron Pipe
IPS – Iron Pipe Set
ECM – Existing Concrete Monument
CMS – Concrete Monument Set
P-K – Parker-Kalon Nail Set
NLF – 60D Nail Found
NLS – 60D Nail Set
ERR – Existing Railroad Spike
RRS – Railroad Spike Set
MP – Mathematical Point (Not Set)

● Existing Iron Pipe
○ Iron Pipe Set(Unless Otherwise Designated)
▲ 60D Nail Found
△ 60D Nail Set
■ Existing Concrete Monument
□ Concrete Monument Set
○ Mathematical Point (Not Set)
CP & L "H-FRAME" structure

CERTIFICATE FOR PLATS
North Carolina; Chatham County

This plat was presented for registration at 1:51 o'clock P.M., on ____ 20__ and recorded in Plat Slide 422 Chatham County Registry.

Reba G. Thomas
Register of Deeds By: ____ Assistant

Certificate of Approval for Recording

I hereby certify the the subdivision plat shown hereon has been found to comply with the regulations of Chatham County with the exception of such variances, if any, as noted in the minutes of the Board of County Commissioners, and that it has been approved by the Body for recording in the Office of the County Register of Deeds.

Date Nov 30, 20 00.

Kirk Devens
Chairman, Board of County Commissioners

RECORDED IN PLAT SLIDE ____.

SEAL
NORTH CAROLINA PROFESSIONAL SEAL L-3766 LAND SURVEYOR STALEY C. SMITH

ZONE
TAX PARCEL
P.I.N. 9679-00-00-4814
9678-00-45-3074

FINAL PLAT OF
HALEY MEADOWS
HAW RIVER TOWNSHIP, CHATHAM COUNTY, NORTH CAROLINA

Smith and Smith surveyors
P.O. BOX 457
APEX, N.C. 27502
(919) 362-7111
P.O. BOX 277
PITTSBORO, N.C. 27312
(919) 542-4321

DATE OCTOBER 12, 2000
SCALE 1" = 200'
DRAWN BY PRP
PROJECT NO. P20-21

2000-422